\\ri-data\projects\72005.00\graphics\figures\2008 efsb report\fig 4-10 westfarnumsub.dwg

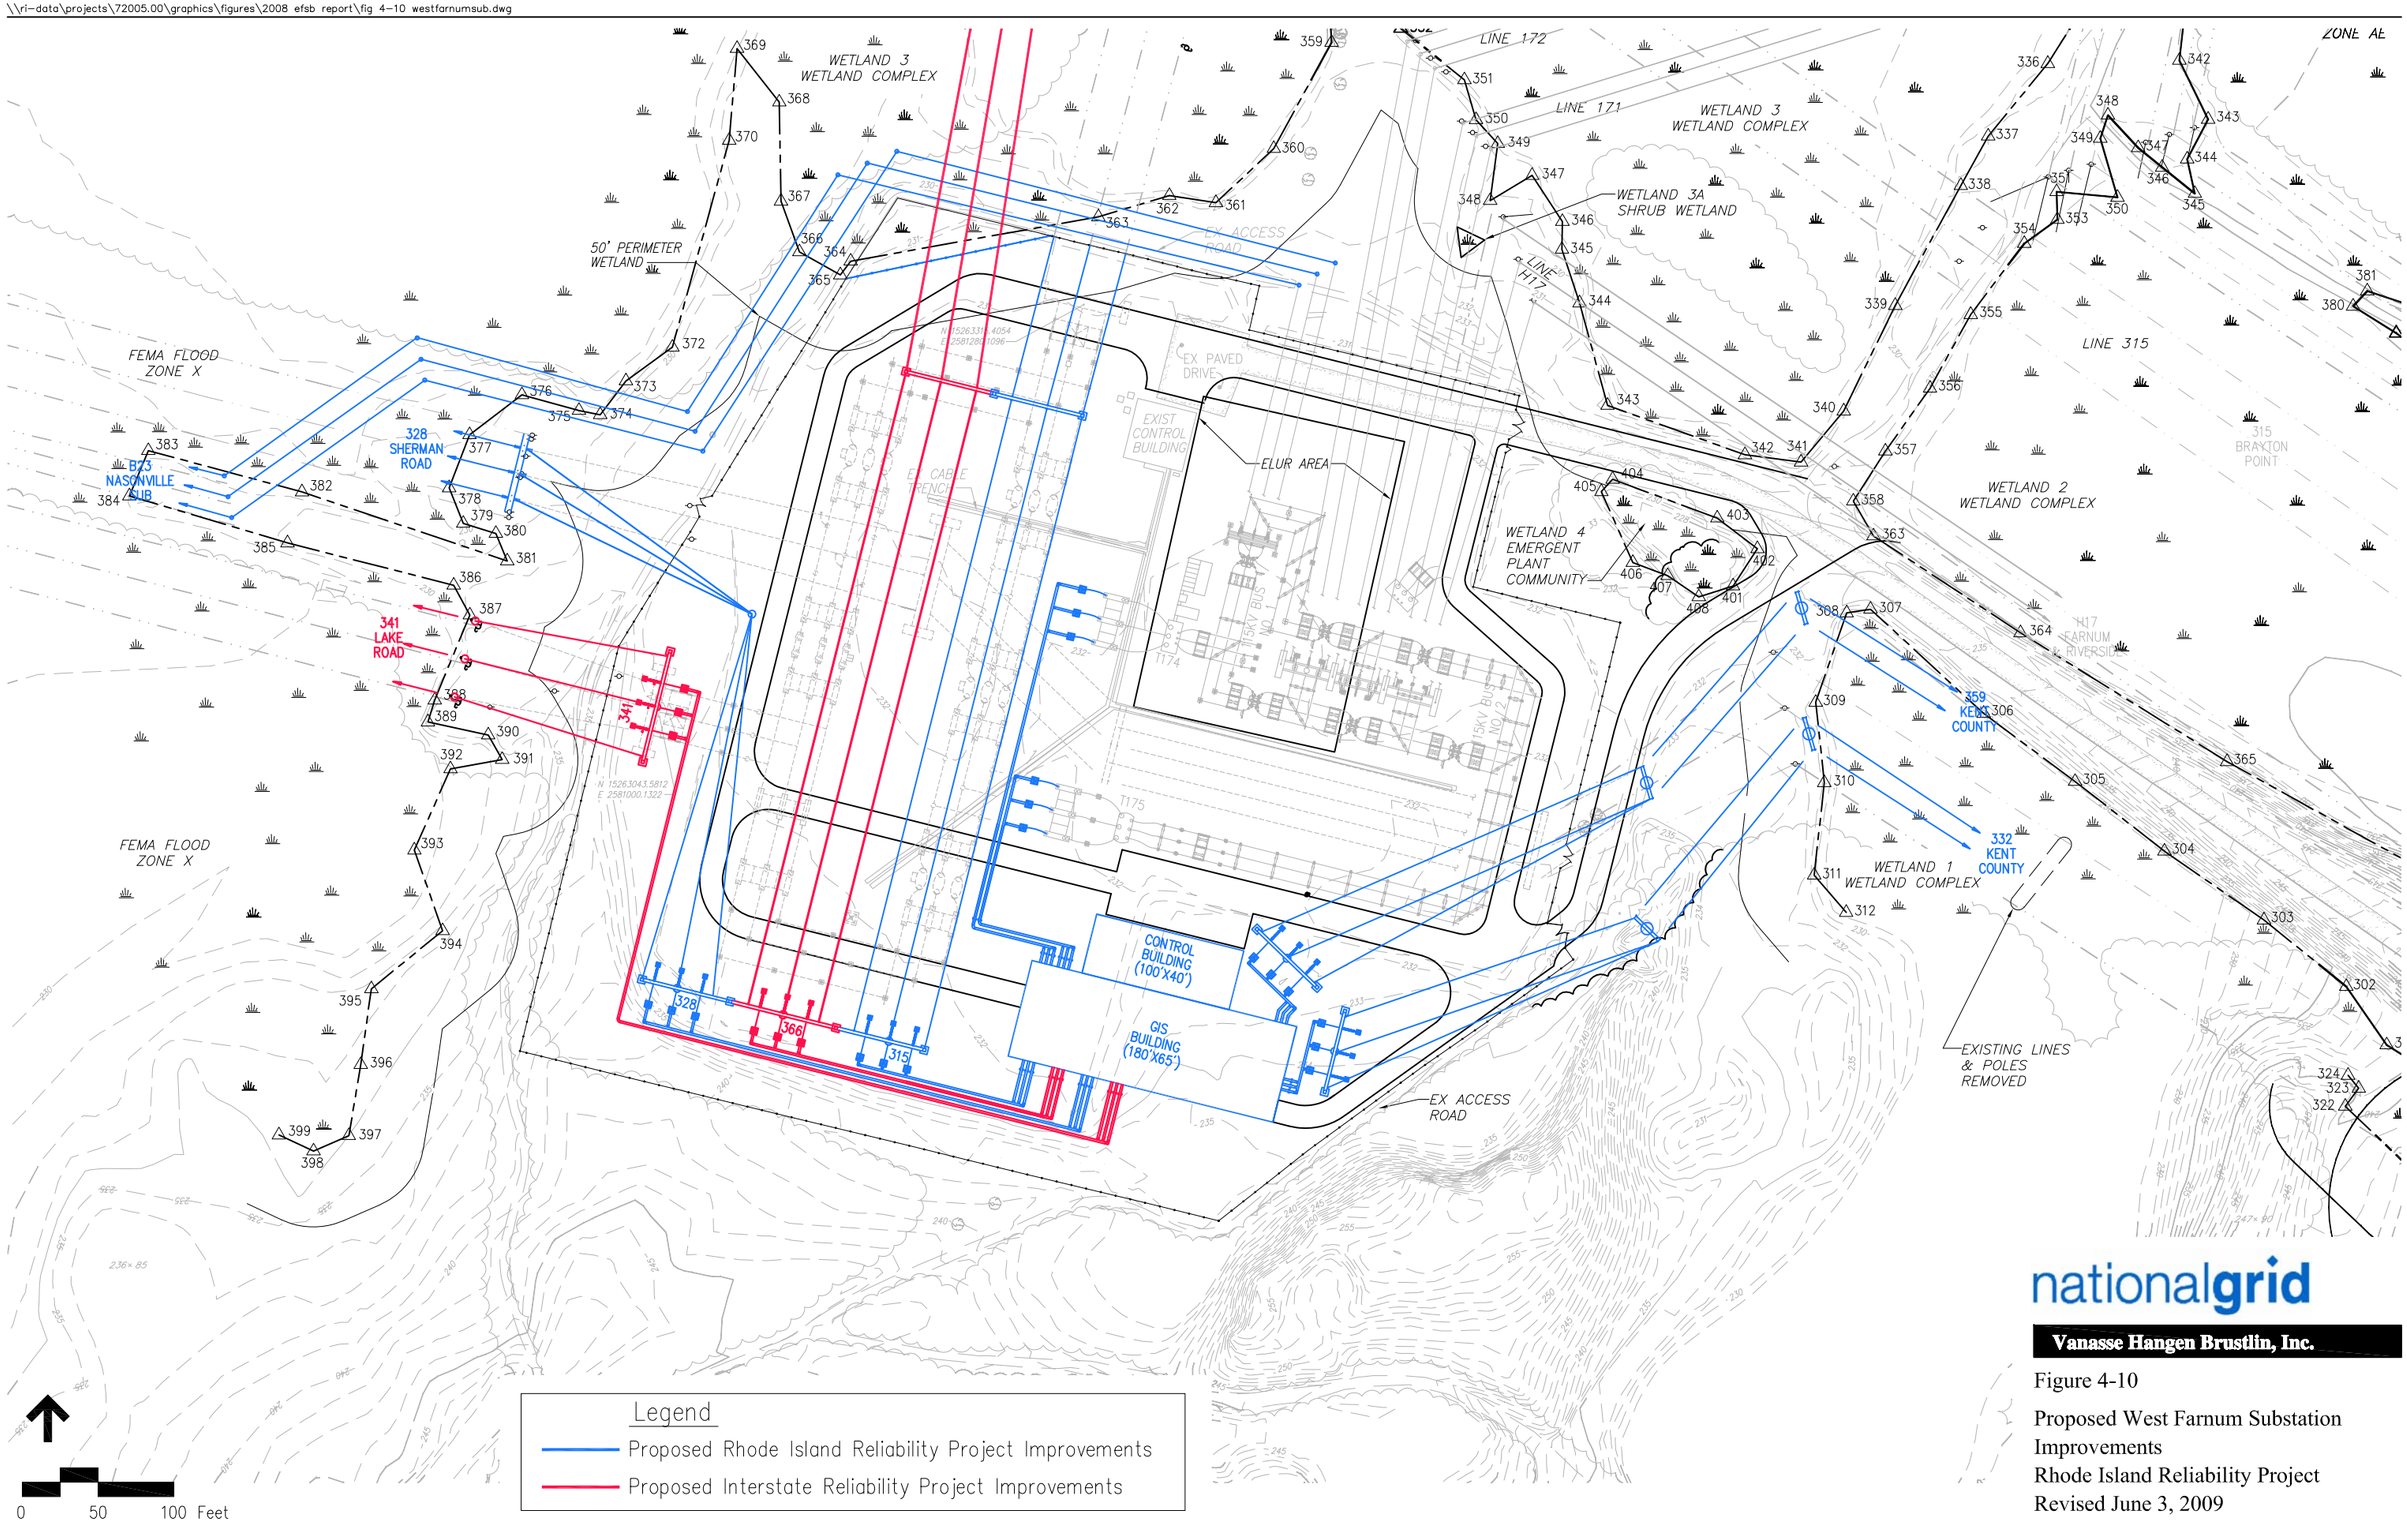

nationalgrid

Vanasse Hangen Brustlin, Inc.

Figure 4-10

Proposed West Farnum Substation Improvements
Rhode Island Reliability Project
Revised June 3, 2009