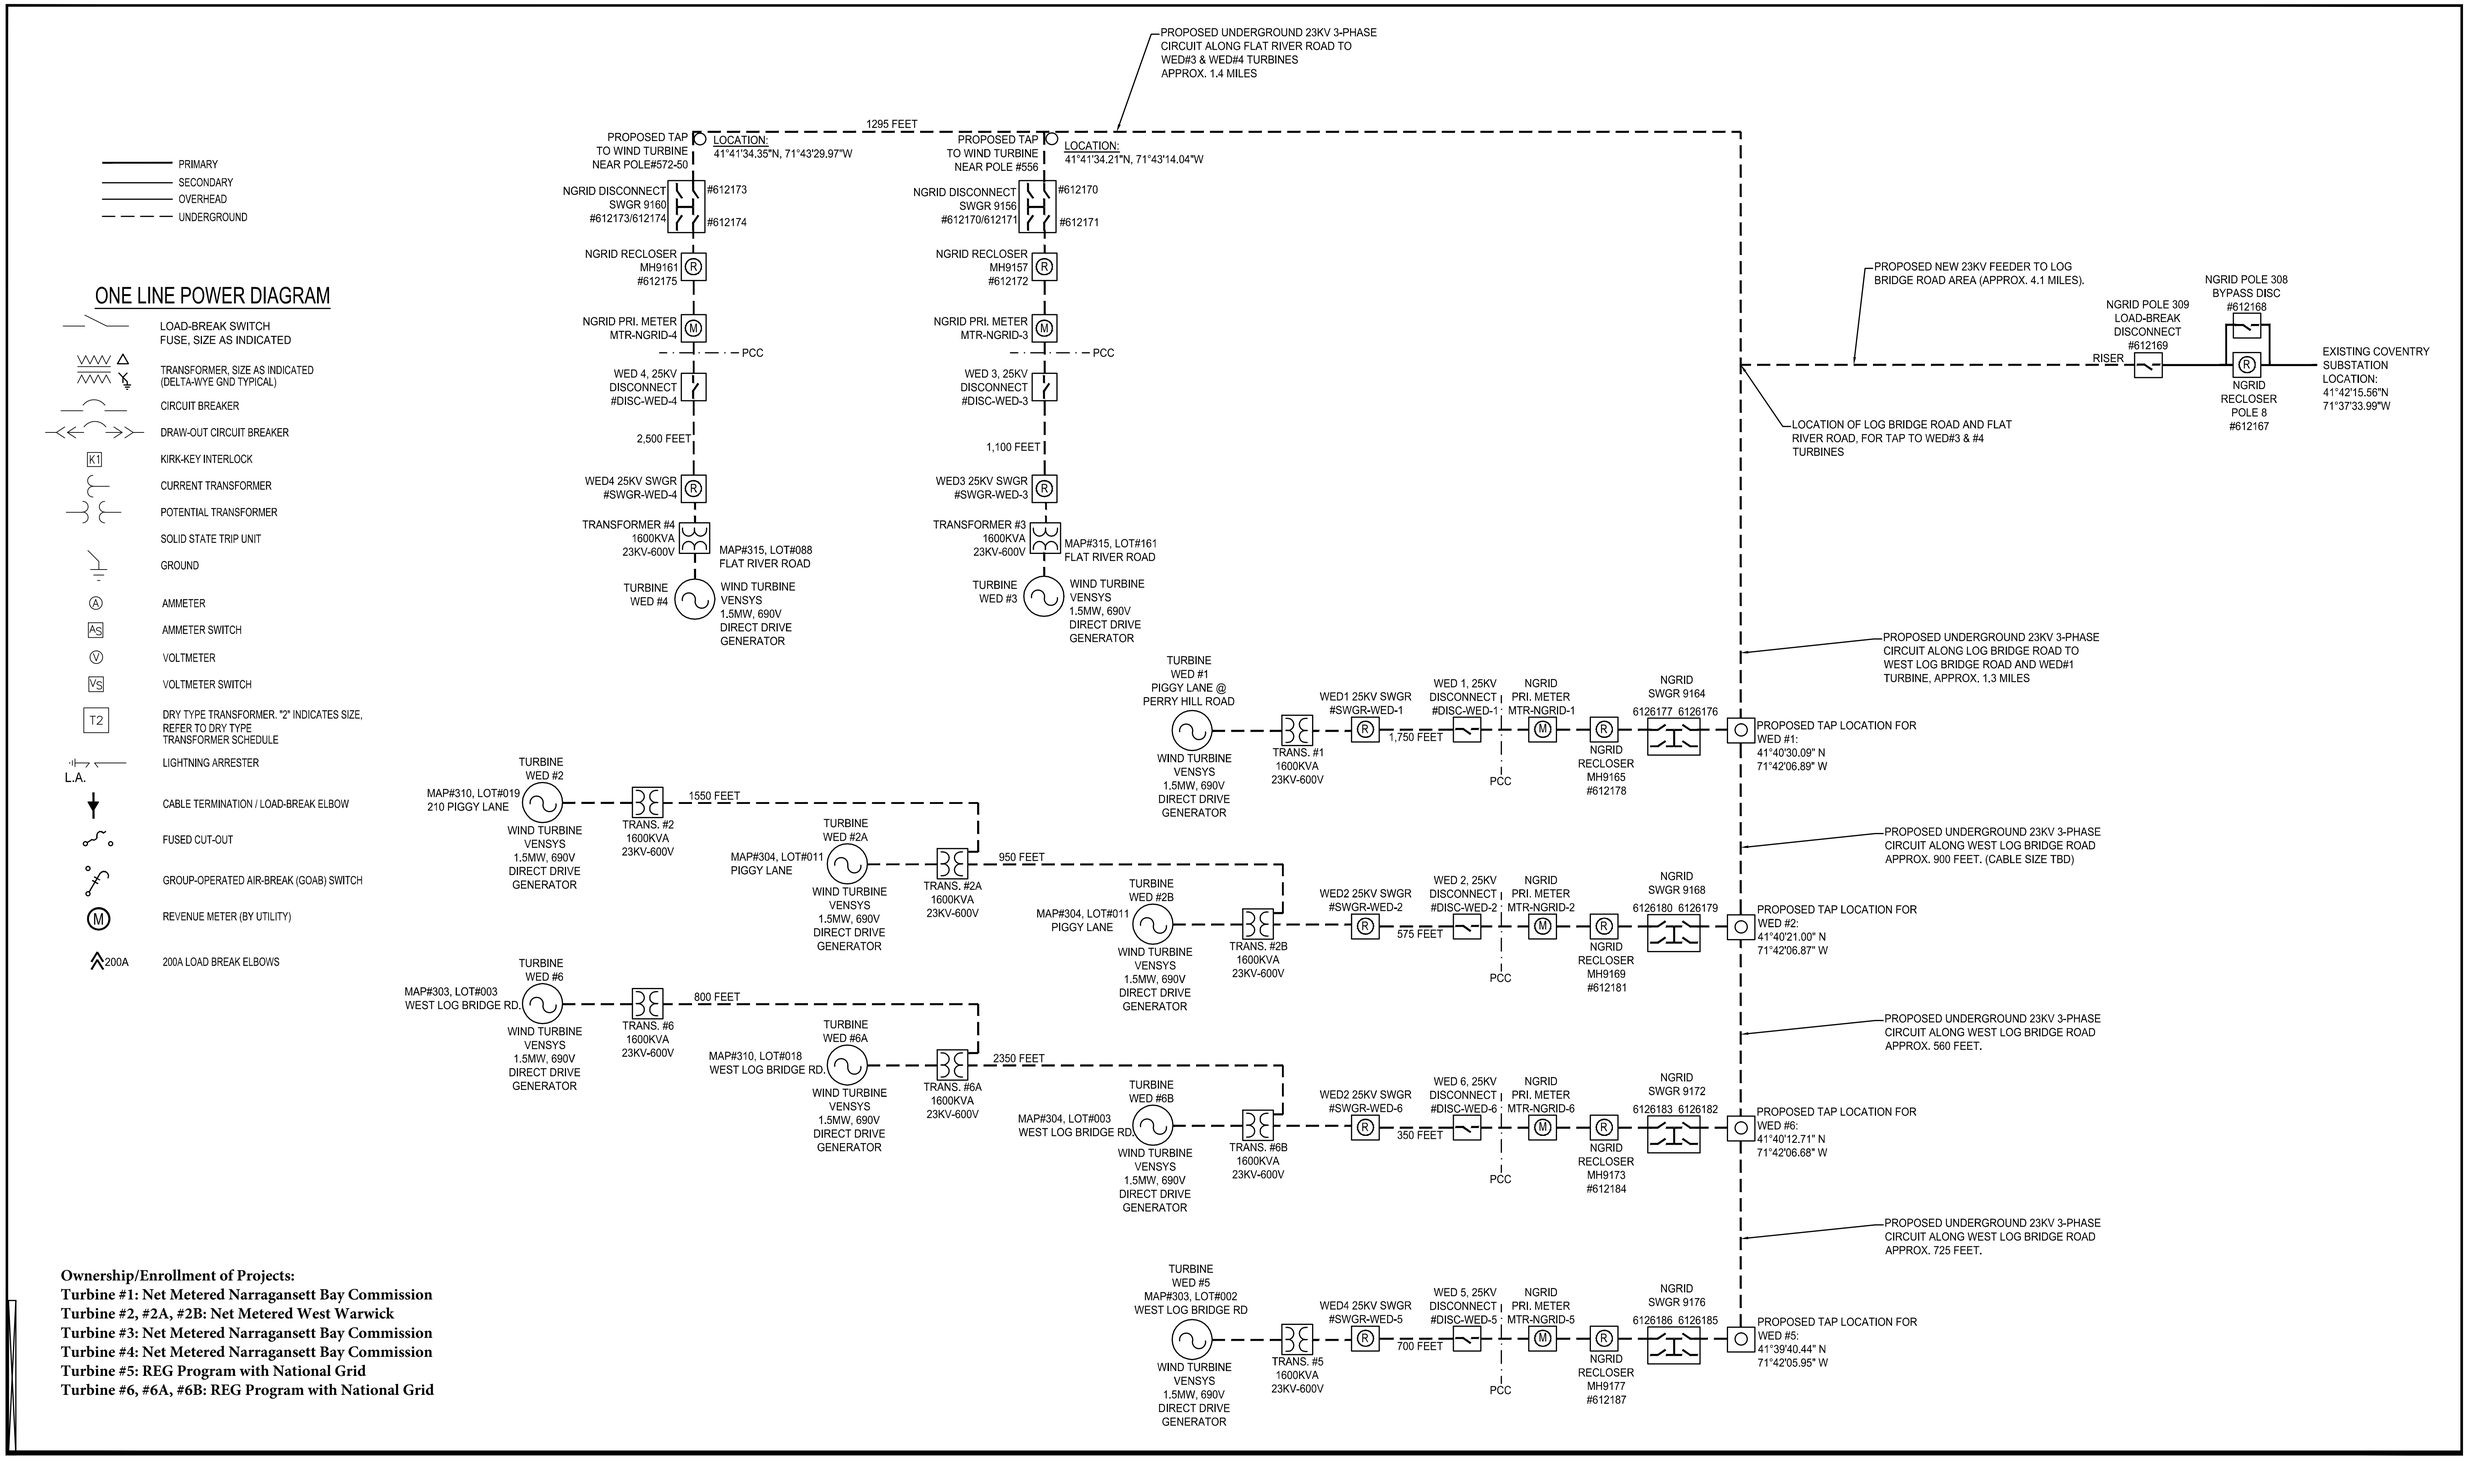


**Ownership/Enrollment of Projects:**
**Turbine #1: Net Metered Narragansett Bay Commission**
**Turbine #2, #2A, #2B: Net Metered West Warwick**
**Turbine #3: Net Metered Narragansett Bay Commission**
**Turbine #4: Net Metered Narragansett Bay Commission**
**Turbine #5: REG Program with National Grid**
**Turbine #6, #6A, #6B: REG Program with National Grid**

| No. | DATE | DESCRIPTION |
|---|---|---|
| 2 | 11/23/2015 | REVISED PER NATIONAL GRID COMMENTS |
| 1 | 10/26/2015 | REVISED TO ADD NATIONAL GRID EQUIPMENT NUMBERS |
| 0 | 01/19/2015 | ISSUED FOR REVIEW |

REVISIONS

| No. | DATE | DESCRIPTION |
|---|---|---|

REVISIONS

PROJ. MANAGER:
CHIEF DESIGNER:
REVIEWED BY: DATE

SEAL

SCALE:
HORZ.:NONE
VERT.:
DATUM:
HORZ.:
VERT.:
0
GRAPHIC SCALE

POWER ENGINEERS, LLC
37 Fox Den Road
Kingston, MA 02364-2150
(508) 612-0382
www.PowerEngineersLLC.com
*Electrical Engineering, Power, Lighting, Technical Studies and Utility Consulting*

WIND ENERGY DEVELOPMENT, LLC
COVENTRY WIND TURBINES
PROPOSED OVERALL 23KV ONE-LINE DIAGRAM
COVENTRY RHODE ISLAND

PROJ. No.: 144D
DATE: JAN 2015
OL-1
SIZE: D REV: 2