Narragansett Bay Commission Facilities and Treatment Plants
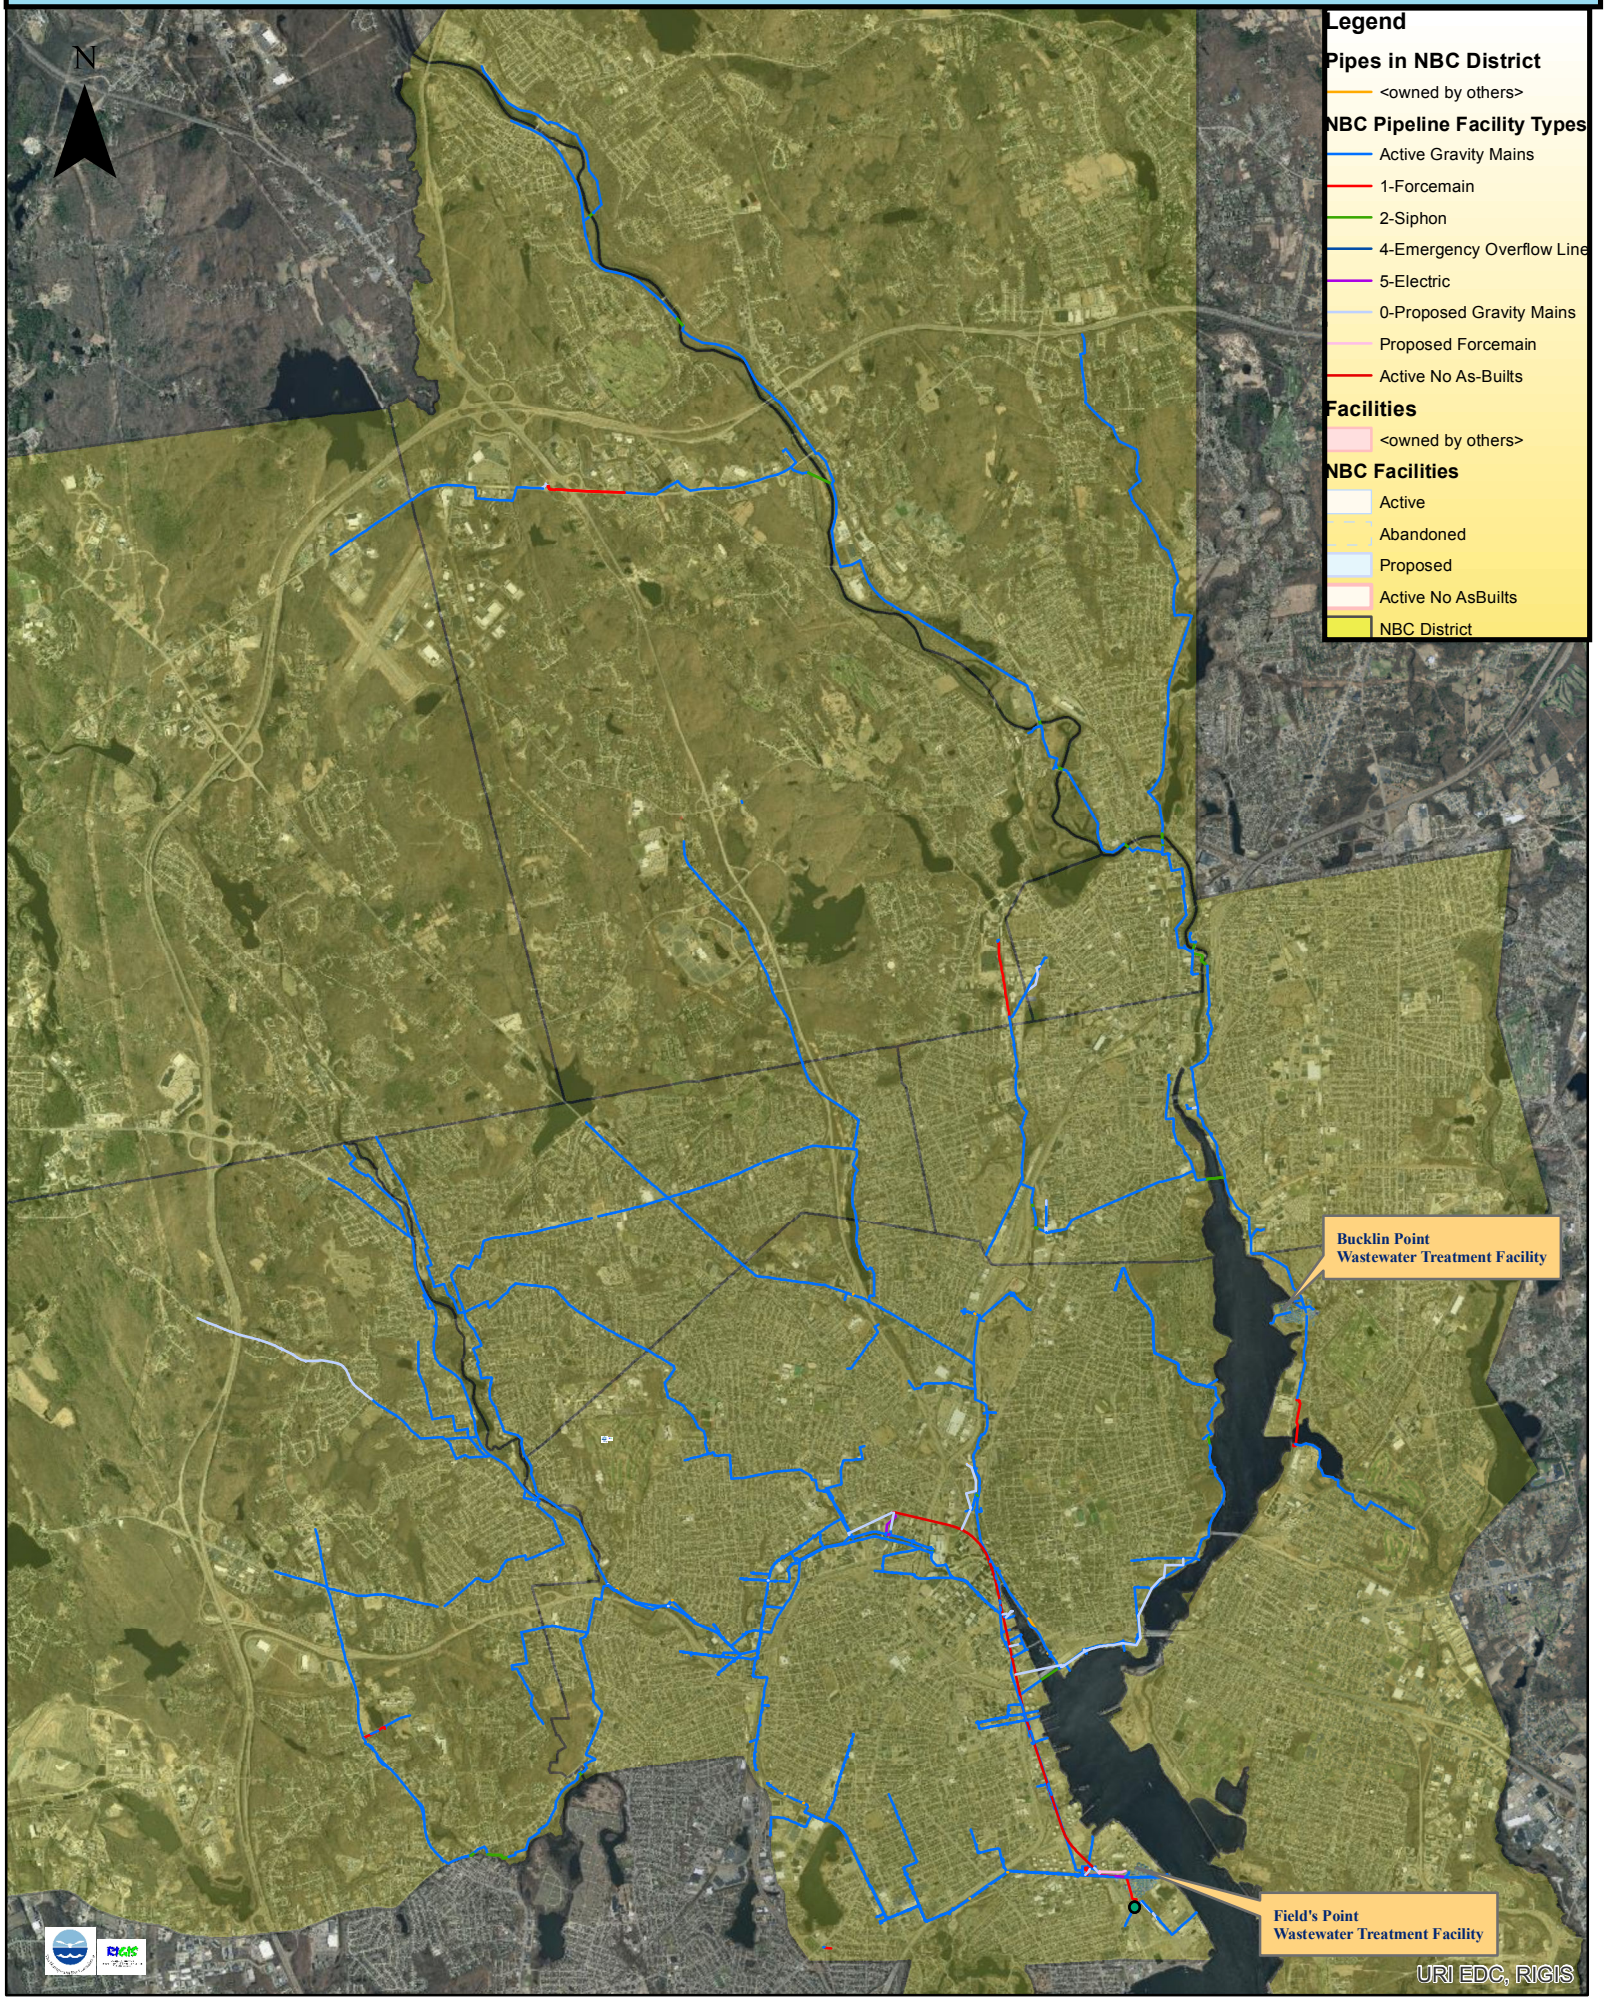
Attachment B-5